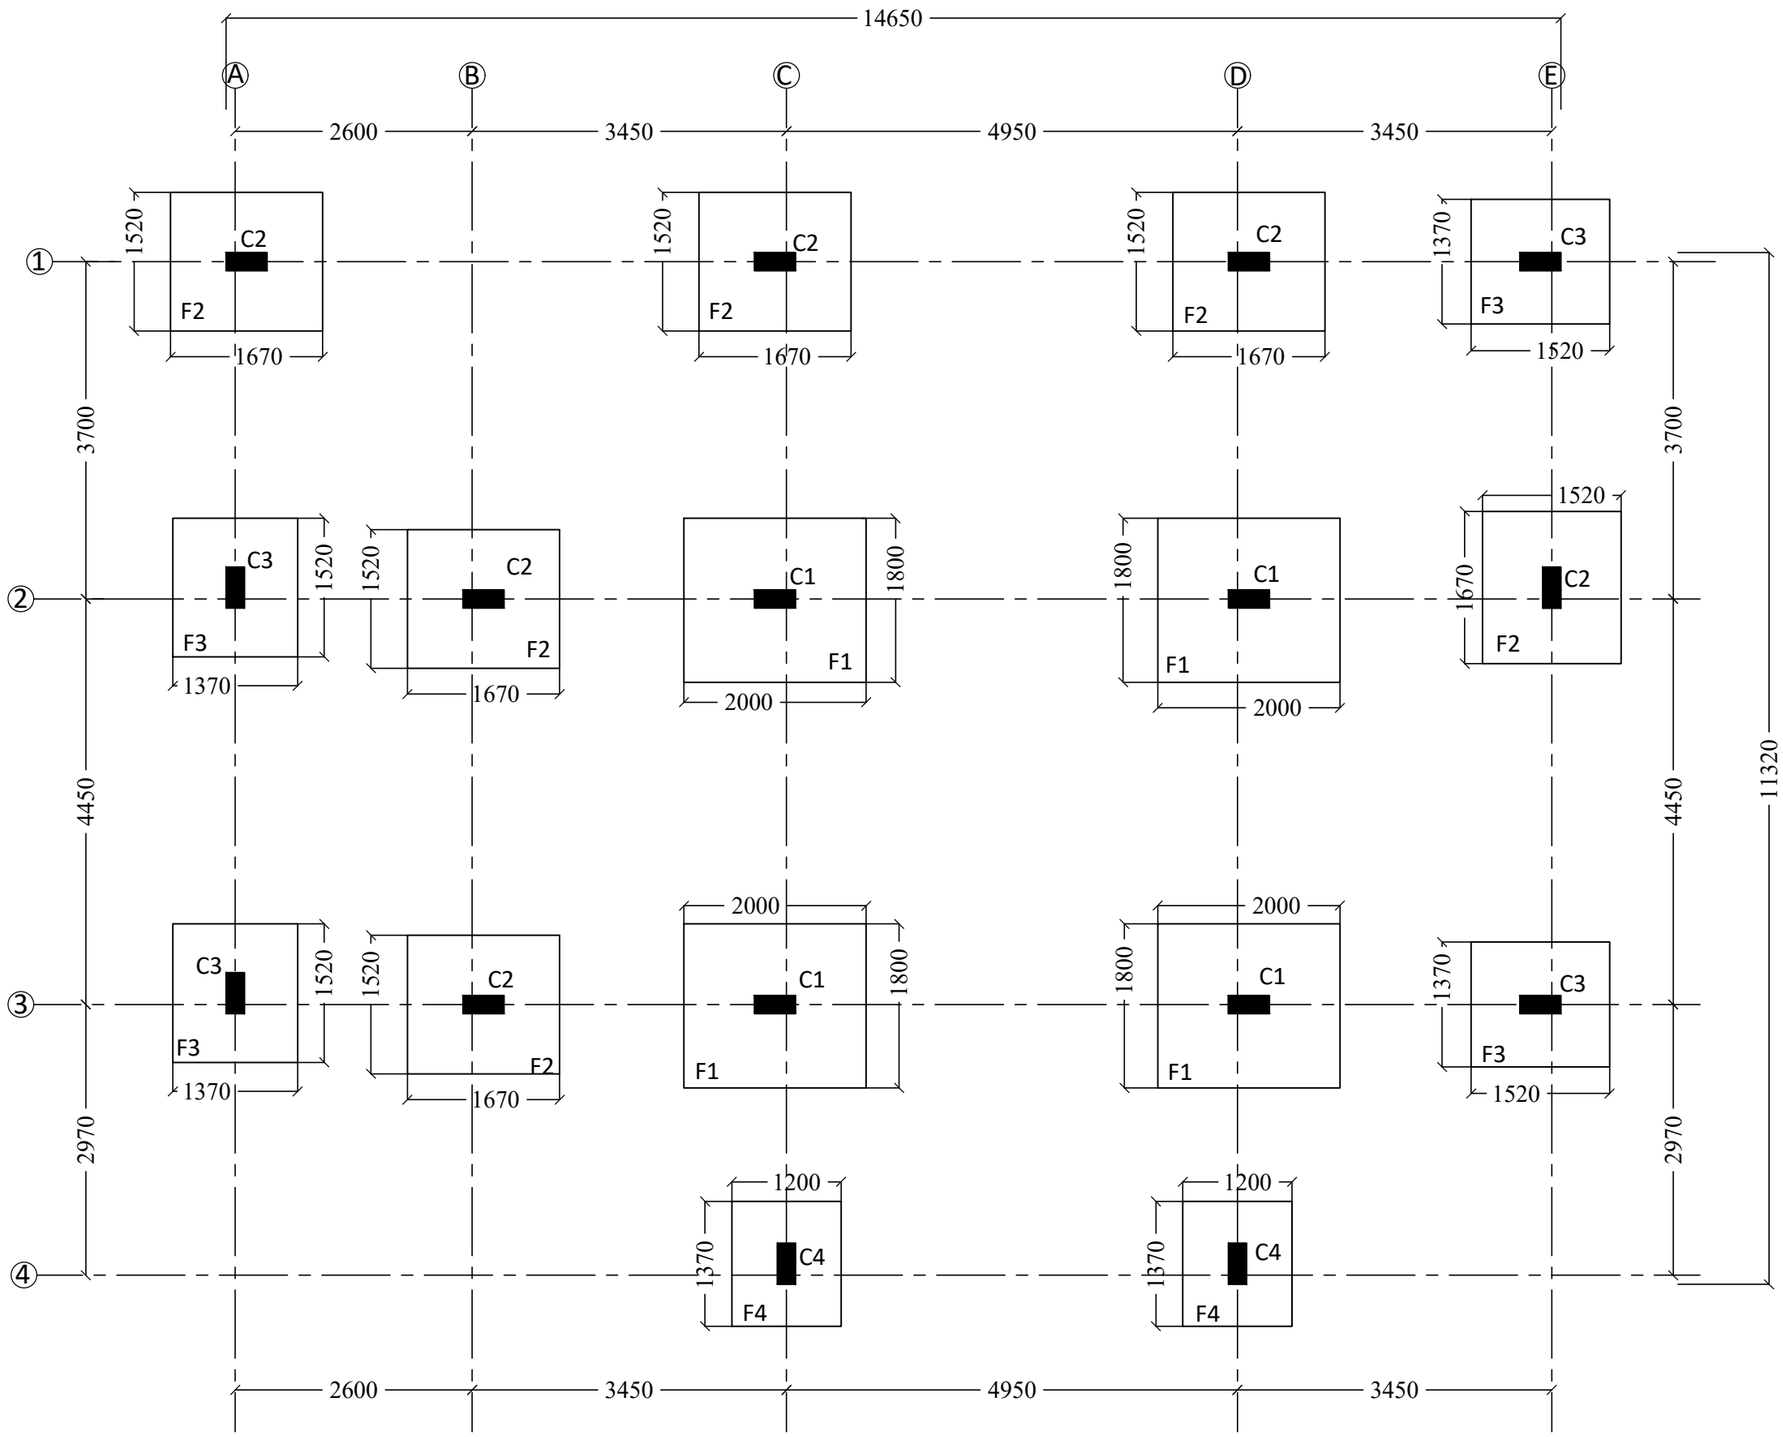

A.E	A.E.E (B & V)M-2	E.E (CSTR, B & V) M

GOOD FOR CONSTRUCTION

COLUMNS - 200X450

S
E
W
N

TITLE:-

FOOTING EXCAVATION DRAWING

NOTE :

1) All dimension are to be checked on site
2) Drawings are not to be scaled
3) All dimension are in Meters
4) In case of any discrepancy consultation with the engineer is mandatory prior to construction on site
5) All the relevant architectural, structural & service drawing shall be refered prior to construction on site.